LEGEND

PROPOSED

SHRUB PLANTING
- REFER TO PLANTING SCHEDULE

GROUNDCOVER PLANTING
- REFER SPECIFICATION

PLANT SCHEDULE

CODE	BOTANICAL NAME	COMMON NAME	POT SIZE	NUMBER	COLOUR
SHRUBS					
Az	*Azalea kurume*	Azalea	200mm	18	Red
Cm	*Camellia 'Marge Miller'*	Marge Miller	200mm	17	Pink
Cs*	*Camellia sasanqua*	Camellia	25L	1	Pink double
Ga	*Gardenia augusta 'Florida'*	Gardenia Florida	200mm	9	White
Rfb	*Rosa floribunda 'Iceberg Burgandy'*	Floribunda rose	200mm	8	Deep red
Rff	*Rosa floribunda 'Friesia'*	Floribunda rose	200mm	8	Yellow
Rfp	*Rosa floribunda 'Iceberg Brilliant pink'*	Floribunda rose	200mm	8	Pink
GROUNDCOVERS					
Pp	*Plectranthus 'Plepalila'*	Mona lavender	140mm	16	Purple

* Replant existing Camellia if possible.
Any change to plant selections or colours must be approved by the Superintendent's representative.
A drip irrigation system is to be installed to all planter beds.

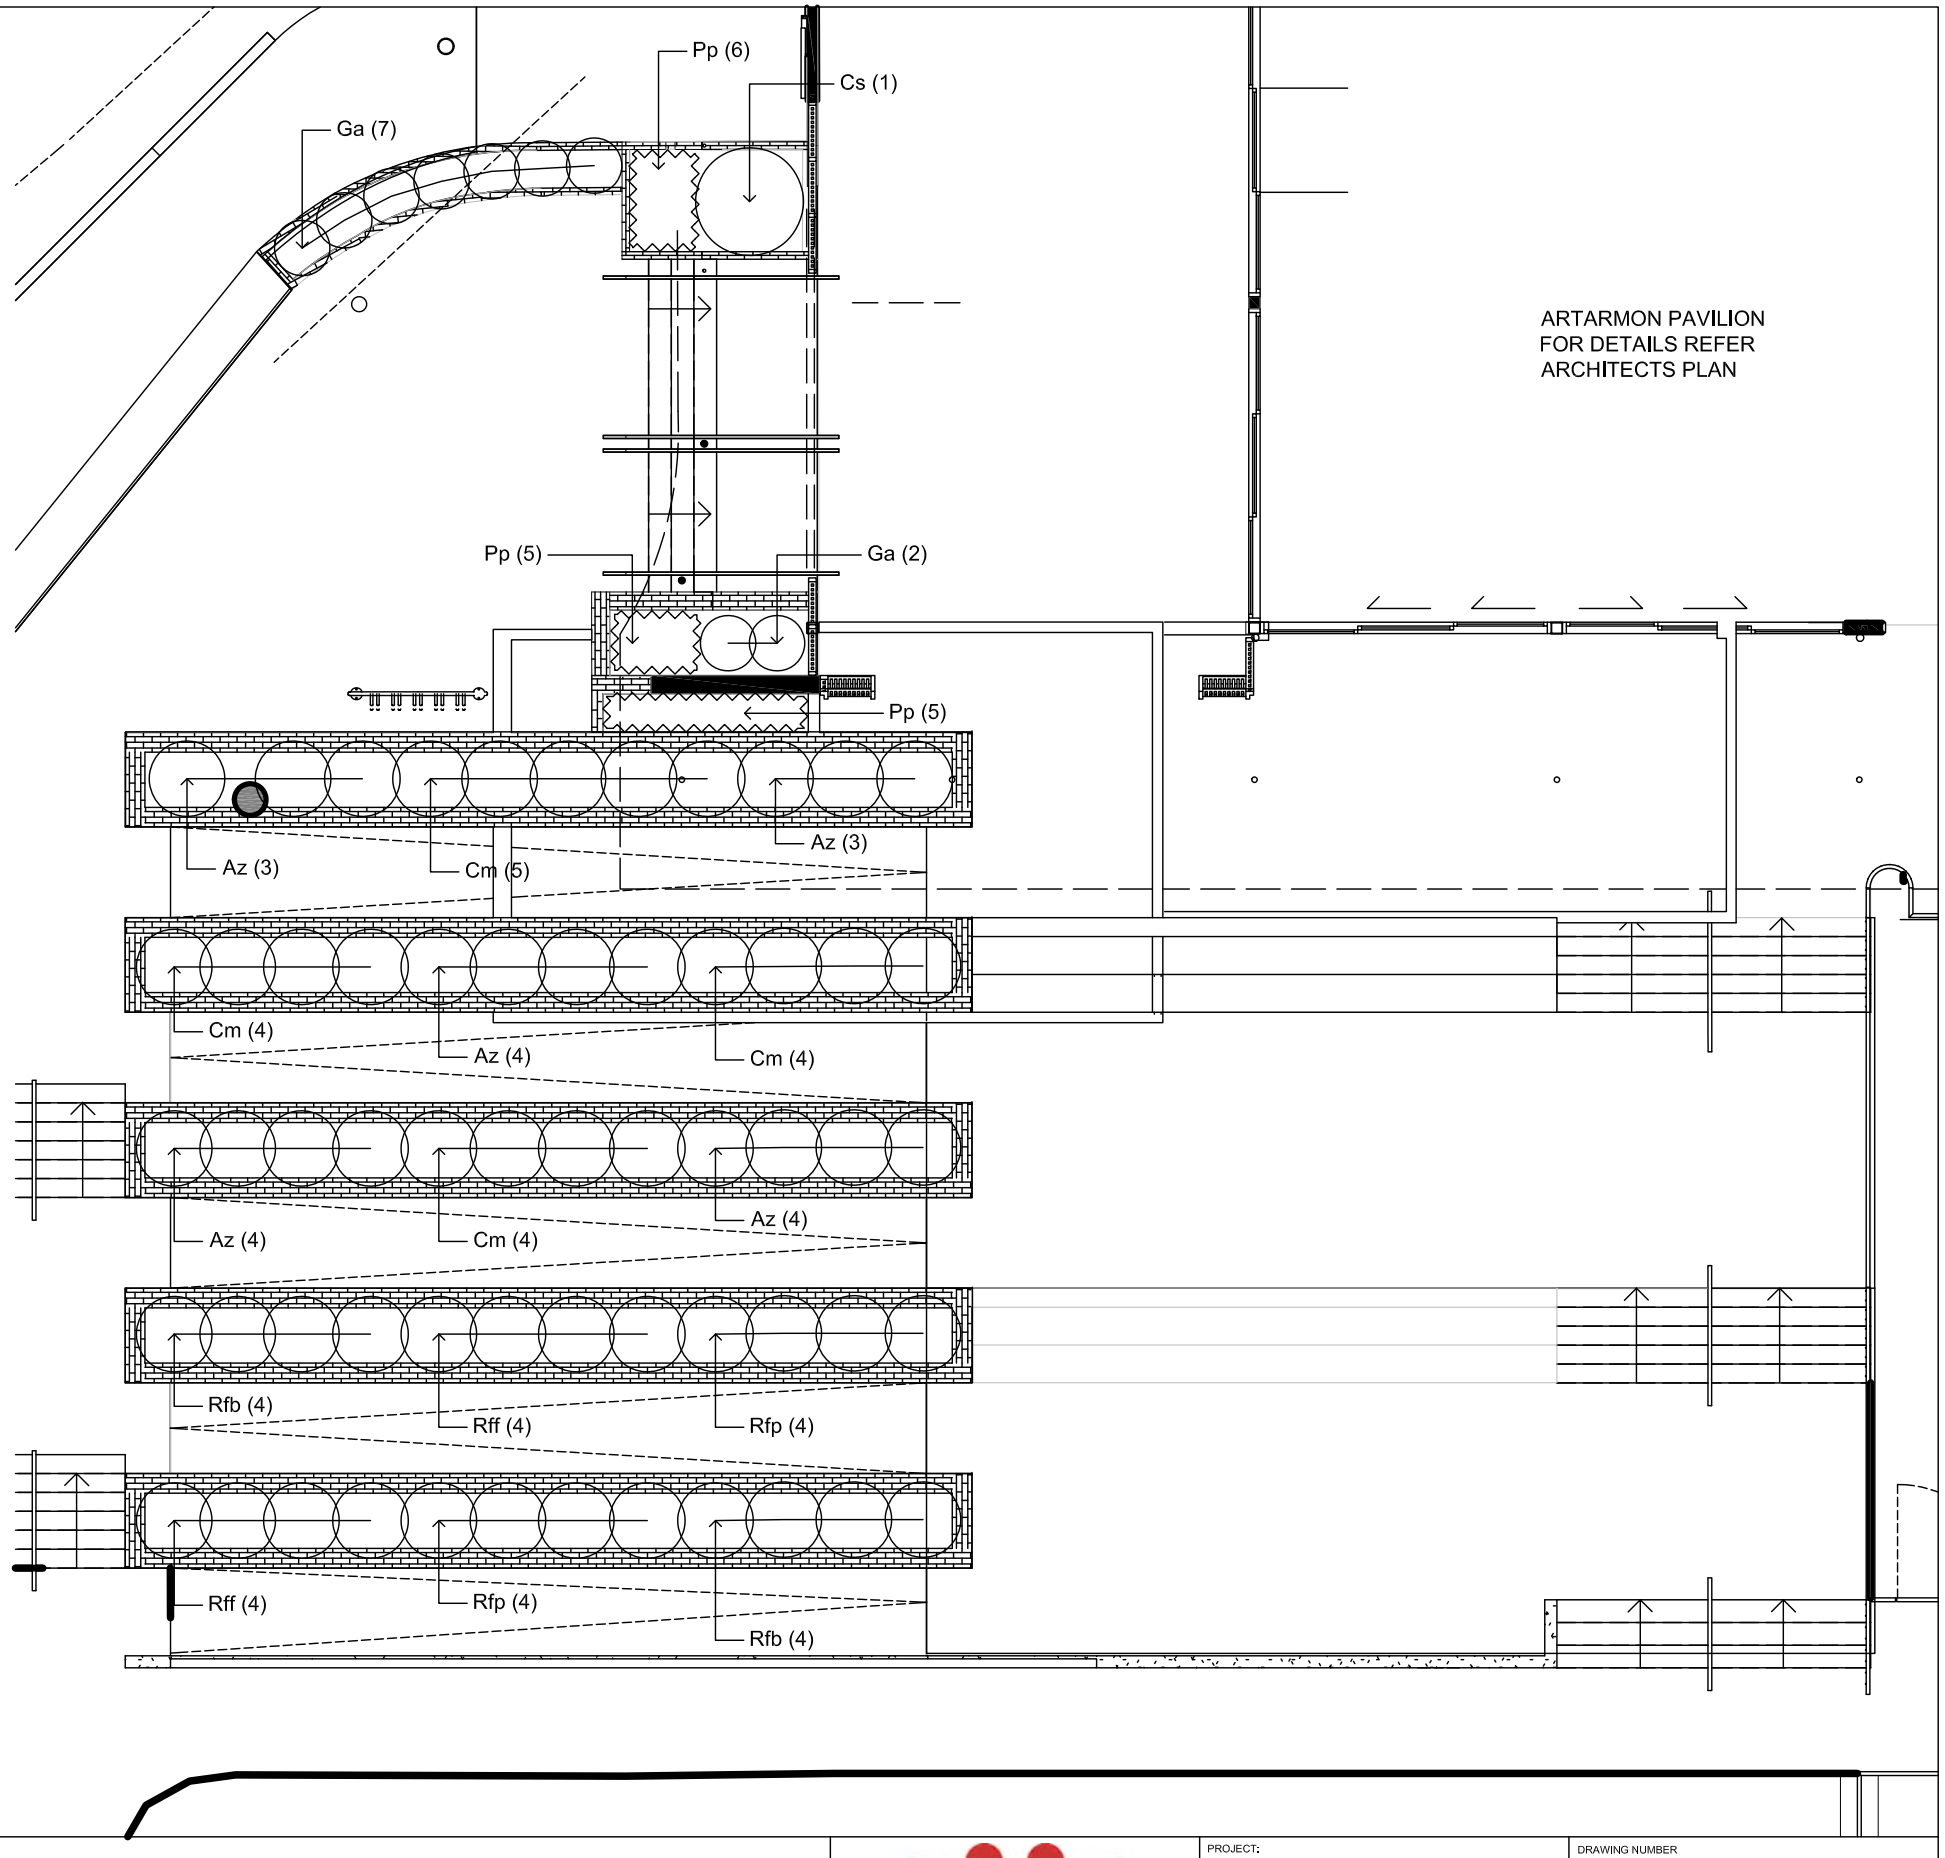

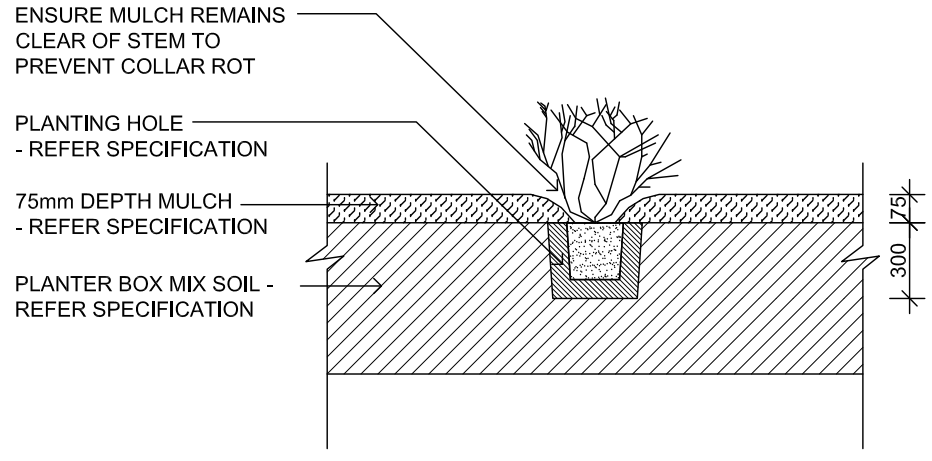

01 SHRUB PLANTING
SECTION SCALE 1:20 @ A3

ISSUE	DRAWN	DATE	AMENDMENT DESCRIPTION
A	AB	19.11.21	FOR TENDER

0 0.5 1 1.5 2.5m

WILLOUGHBY CITY COUNCIL
City of Diversity

PROJECT:
ARTARMON PAVILION

DRAWING TITLE:
LANDSCAPE PLAN

DRAWING NUMBER
400775 - 6270 - D01 - A

SCALE **1:100 @ A3**

DATE **NOVEMBER 2021**

DRAWN BY **AB**